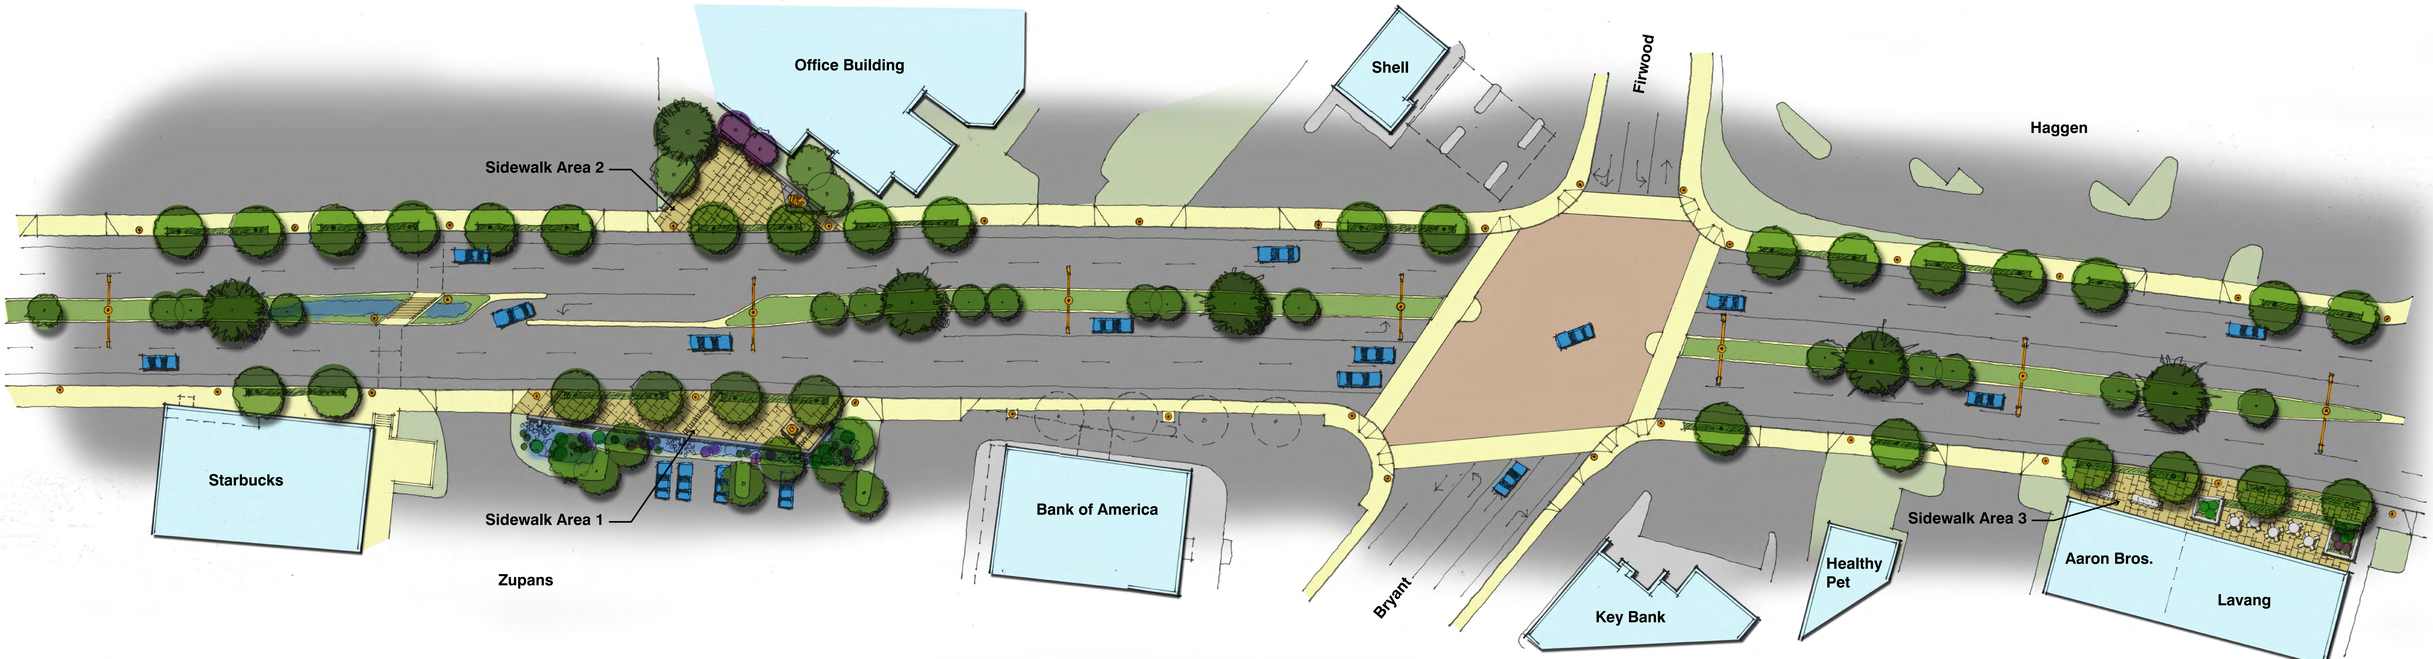

10 Scale 0 20' 40'

Sheet 5.11

Boones Ferry Road Improvements